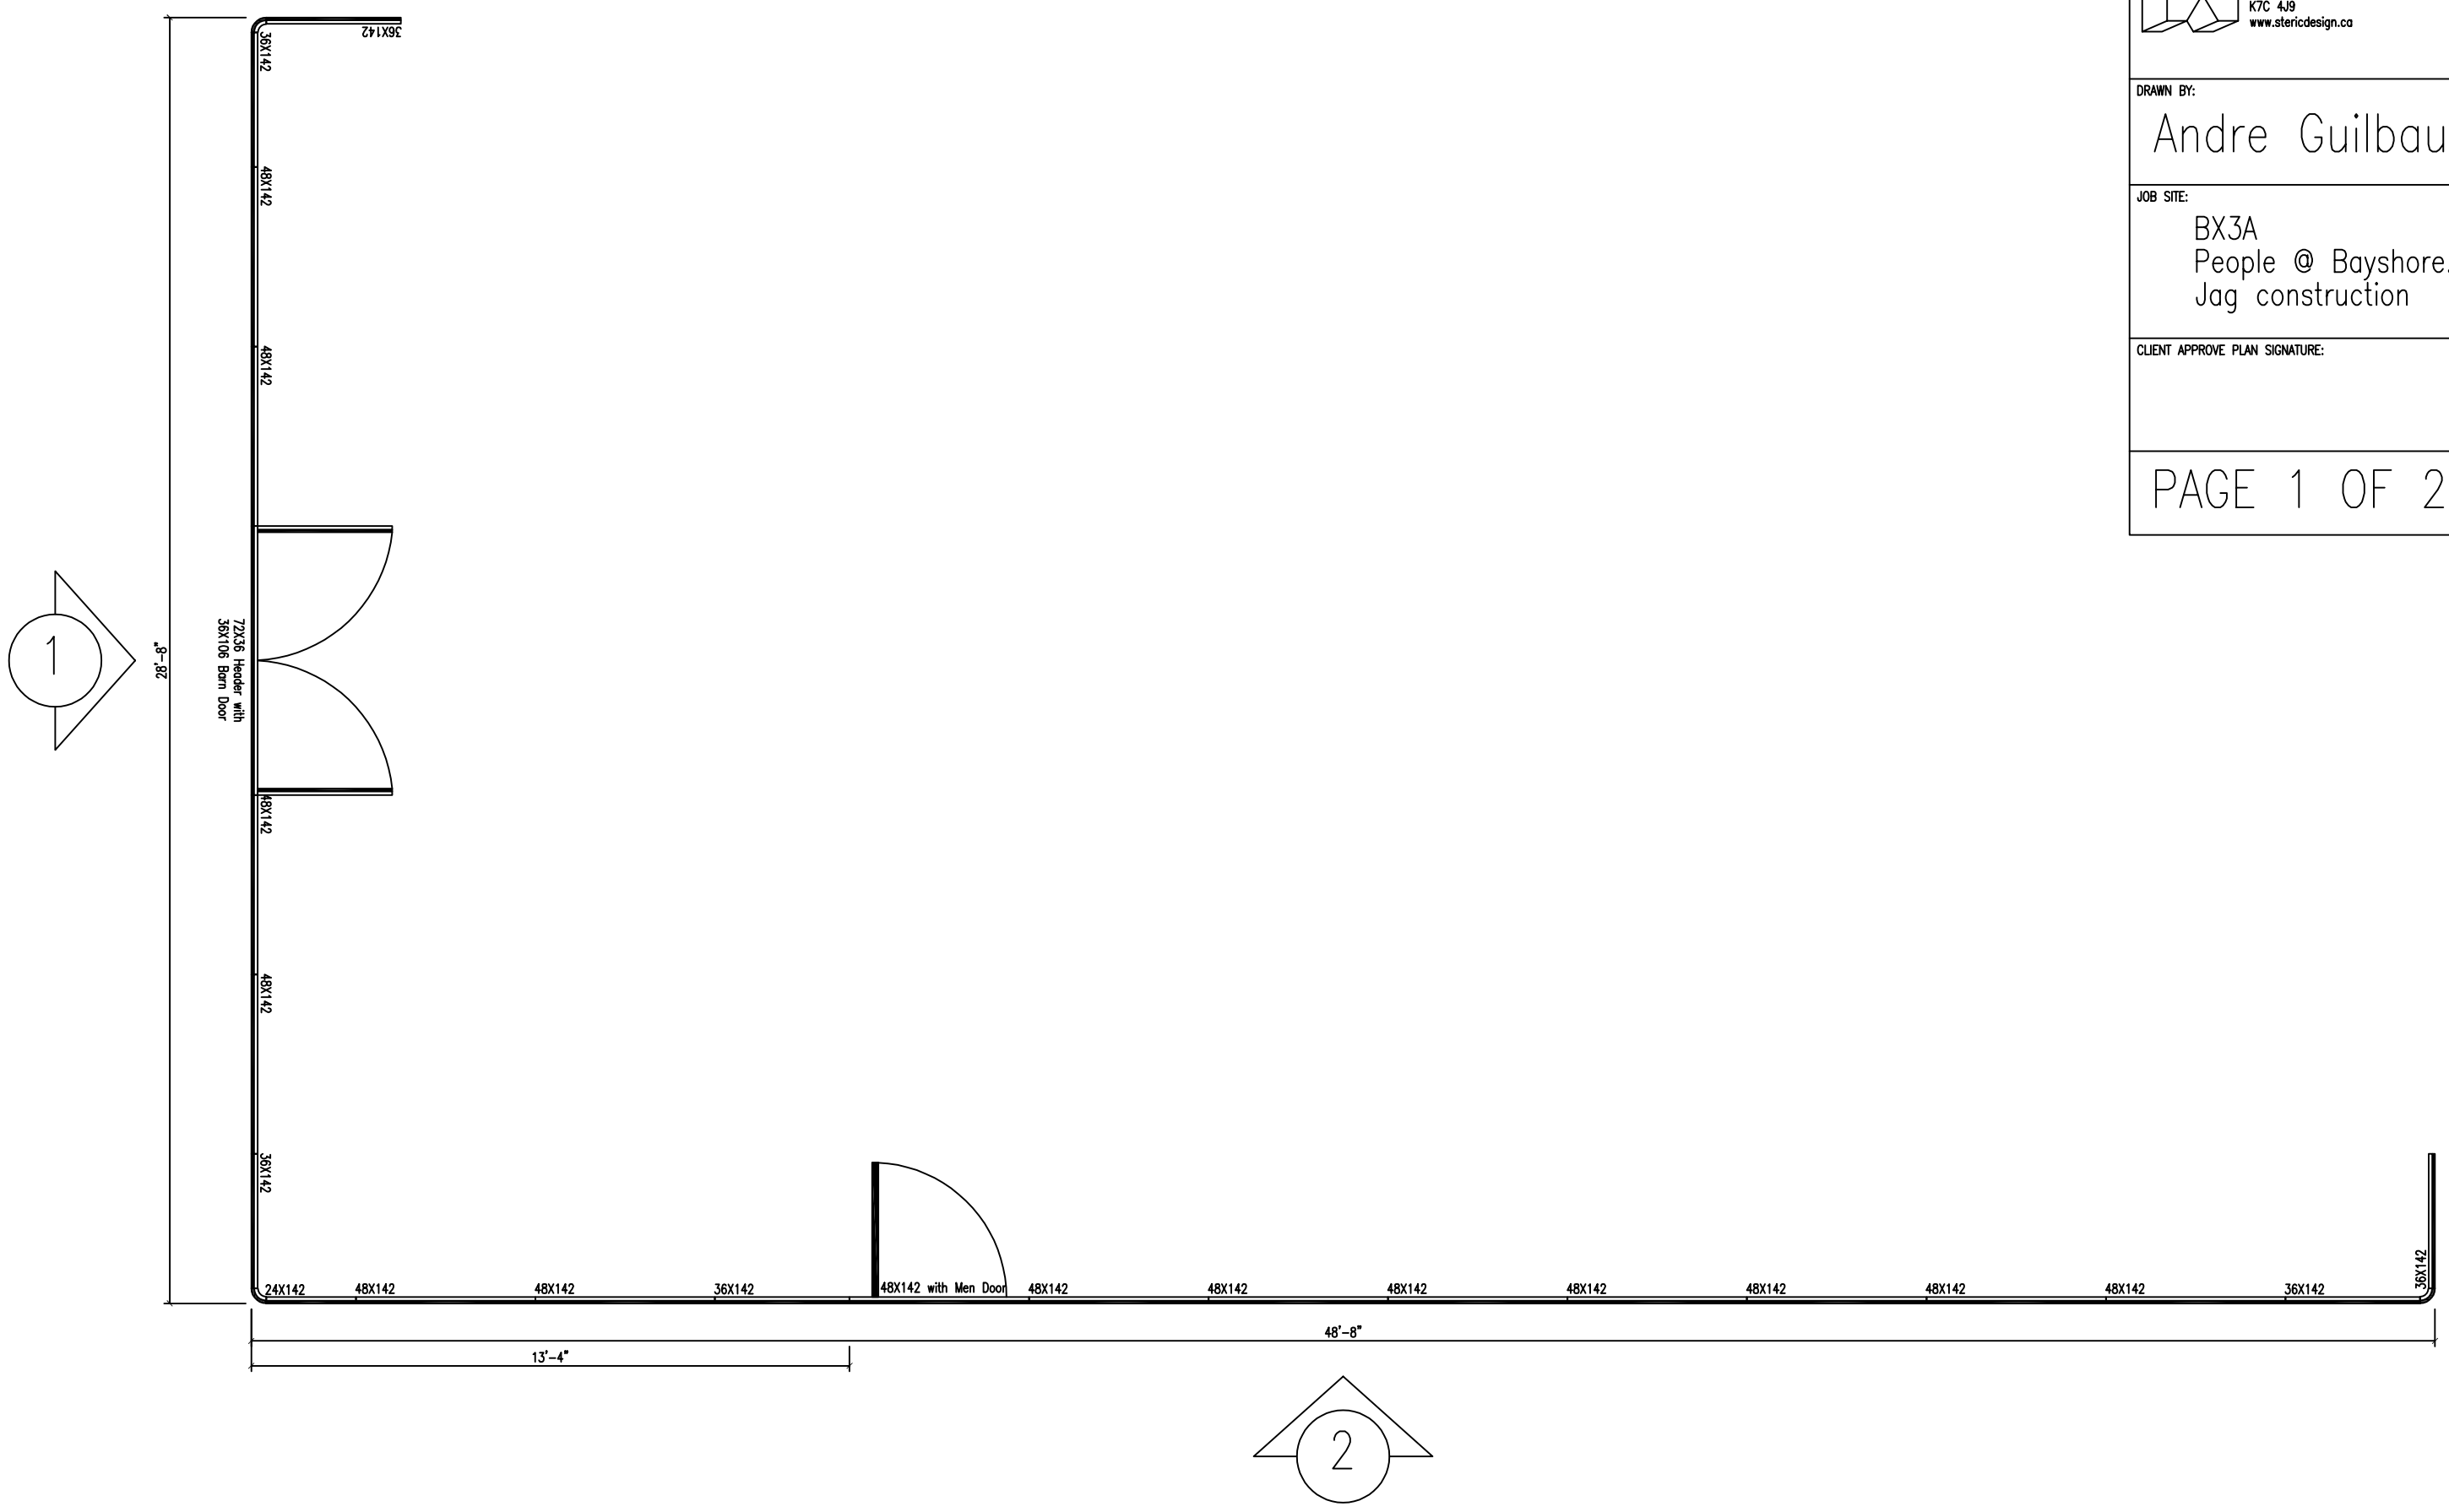

STERIC MODULAR HOARDING LDT.
50 Bennett St. Unit 7
Carleton Place, Ontario.
K7C 4J9
www.stericdesign.ca

DRAWN BY:

Andre Guilbault

JOB SITE:

BX3A
People @ Bayshore.
Jag construction

CLIENT APPROVE PLAN SIGNATURE: